

~~THIS DRAWING IS UNPUBLISHED.~~ RELEASED FOR PUBLICATION 2003
© COPYRIGHT 2003 BY - ALL RIGHTS RESERVED.

REVISIONS					
P	LTR	DESCRIPTION	DATE	DWN	APVD
	G9	REVISED PER ECR-16-012572	04OCT2016	BW	RS
	G10	ECR-17-002029	14FEB2017	IZ	RR


2pol.
8-927 742-2

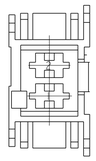


2pol.
0-927 742-2
5-927 742-2
9-927 742-2

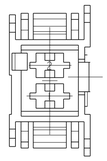


3pol.
0-927 742-3
1-927742-3
5-927 742-3
9-927 742-3

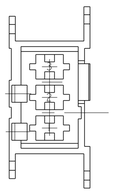


4pol.
0-927 742-4
9-927 742-4

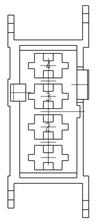


5pol.
0-927 742-5

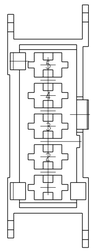



6pol.
0-927 742-6
1-927742-6
5-927 742-6
6-927 742-6
7-927 742-6
8-927 742-6

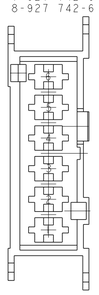


7pol.
0-927 742-7
2-927 742-7

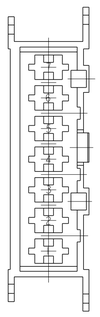

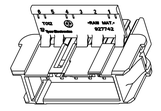


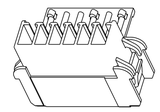

SCALE 1:1

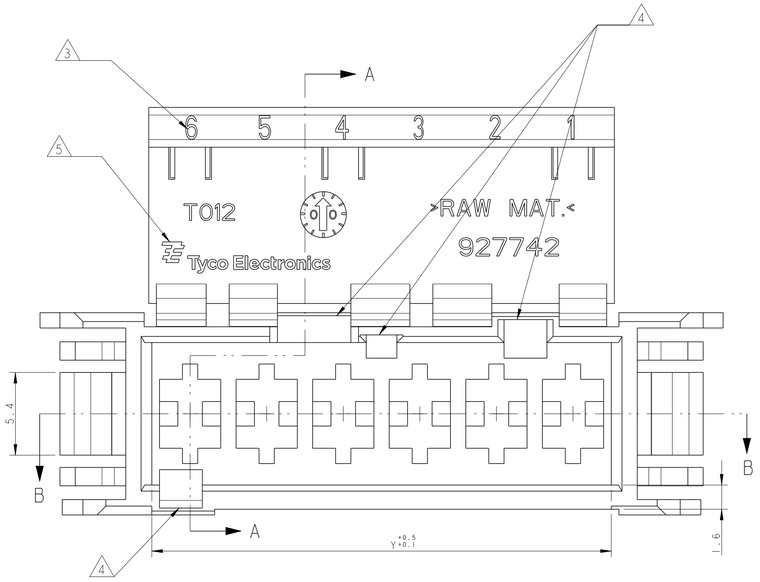

SECTION A - A

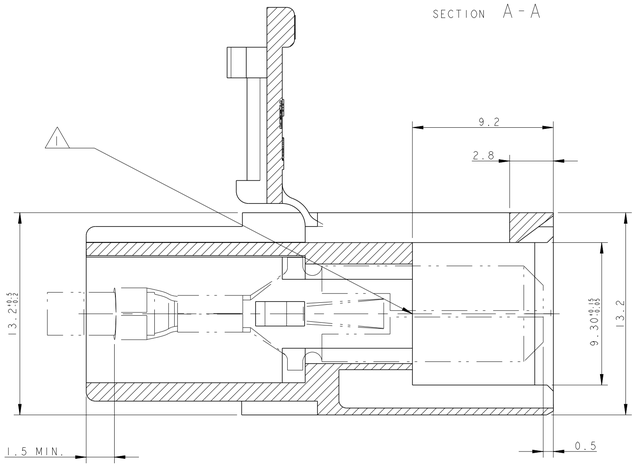

1) TYPICAL CAVITY SUITABLE FOR:
FASTIN-FASTON TAB CONTACTS 6.3 mm SRS:
P/N: 60294, 0.3-0.8 mm2 WIRE RANGE
16069I, 0.3-0.8 mm2 WIRE RANGE
AMPLIVAR CONTACTS:
P/N: 14105I, 0.1-0.5 mm2 WIRE RANGE
14241I, 0.3-1.6 mm2 WIRE RANGE
MAX. INSULATION DIA. 2.8 mm,
MAX. INSULATION CRIMP WIDTH 3.3 mm.

2) SEE TABLE FOR SUITABLE CONTERPART.

3) CIRCUIT IDENTIFICATION No. ACCORDING TO DIN 1451.

4) POLARIZATION KEYS DIMENSIONS AND POSITIONS ARE ACCORDING TO "RAST 5" NORM

5) TE TRADEMARK "LOGO" AND TYCO ELECTRONICS "PART NUMBER" OPTIONAL POSITION.


6) PACKAGING ACCORDING TO TE SPEC. 107-20248.

7) PRODUCT ACCORDING TO IEC 60335-1 NORM.


8) NOT TOOLED YET.

9) SPECIAL VERSION WITH LARGER GAP "A"

SECTION B - B

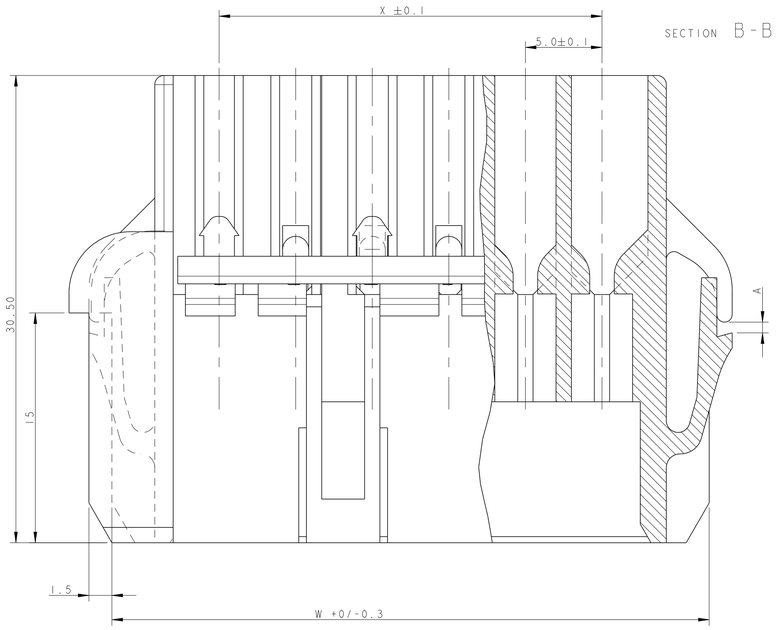

PANEL CUT DIMENSIONS
SCALE 1:1

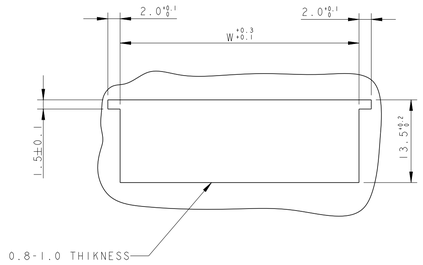

	POS.	W	X	Y	PART-NO.	STANDARD TIMER	MATERIAL	COLOUR	REV.	NOTE
	12	-	-	-	-	-	-	-	-	
	11	-	-	-	-	-	-	-	-	
	10	-	-	-	-	-	-	-	-	
	9	-	-	-	-	-	-	-	-	
	8	-	-	-	-	-	-	-	-	
	7	44	30	35	2-927 742-7	0-927 740-7	UL94V-2	black	-	
	7	44	30	35	0-927 742-7	0-927 740-7	UL94V-2	natur	-	
	6	39	25	30	8-927 742-6	0-927 740-6	UL94-V0	natur	-	7
	6	39	25	30	7-927 742-6	0-927 740-6	UL94V-2	natur	-	7
	6	39	25	30	6-927 742-6	0-927 740-6	UL94V-0	black	-	
	6	39	25	30	5-927 742-6	0-927 740-6	UL94V-0	natur	-	
	6	39	25	30	1-927742-6	927740-6	UL94-V2	natur	-	7 9
	6	39	25	30	0-927 742-6	0-927 740-6	UL94V-2	natur	-	
	5	34	20	25	0-927 742-5	0-927 740-5	UL94V-2	natur	-	9
	4	29	15	20	9-927 742-4	0-927 740-4	UL94V-2	natur	-	7
	4	29	15	20	0-927 742-4	0-927 740-4	UL94V-2	natur	-	
	3	24	10	15	9-927 742-3	0-927 740-3	UL94V-2	natur	-	7
	3	24	10	15	5-927 742-3	0-927 740-3	UL94V-0	natur	-	
	3	24	10	15	2-927 742-3	0-927 740-3	UL94V-2	grey	-	
	3	24	10	15	1-927742-3	927740-3	UL94V-2	natur	-	7 9
OBSOLETE	3	24	10	15	~~0-927 742-3~~	0-927 740-3	UL94V-2	natur	-	
	2	19	5	10	9-927 742-2	4-927 740-2	UL94V-2	natur	-	7
	2	19	5	10	8-927 742-2	-	UL94V-2	natur	-	7
	2	19	5	10	5-927 742-2	4-927 740-2	UL94V-0	natur	-	
	2	19	5	10	0-927 742-2	4-927 740-2	UL94V-2	natur	-	9

PARTS LIST

THIS DRAWING IS A CONTROLLED DOCUMENT.

DIMENSIONS: mm

TOLERANCES UNLESS OTHERWISE SPECIFIED:
0 PLC ±-
1 PLC ±-
2 PLC ±0.2
3 PLC ±-
4 PLC ±-
ANGLES ±1°

MATERIAL SEE TABLE
FINISH SEE TABLE

DWN H. YAALI 22MAR2005
CHK G. TURCO -
APVD - -
PRODUCT SPEC -
APPLICATION SPEC -
WEIGHT -

TE Connectivity

NAME 2-12 POS. FASTIN-FASTON CONNECTOR TAB HOUSING RAST 5, PANEL MOUNT VERSION

SIZE	CAGE CODE	DRAWING NO	RESTRICTED TO
A1	00779	C-927742	-

CUSTOMER DRAWING | SCALE 5:1 | SHEET 1 OF 1 | REV. G10